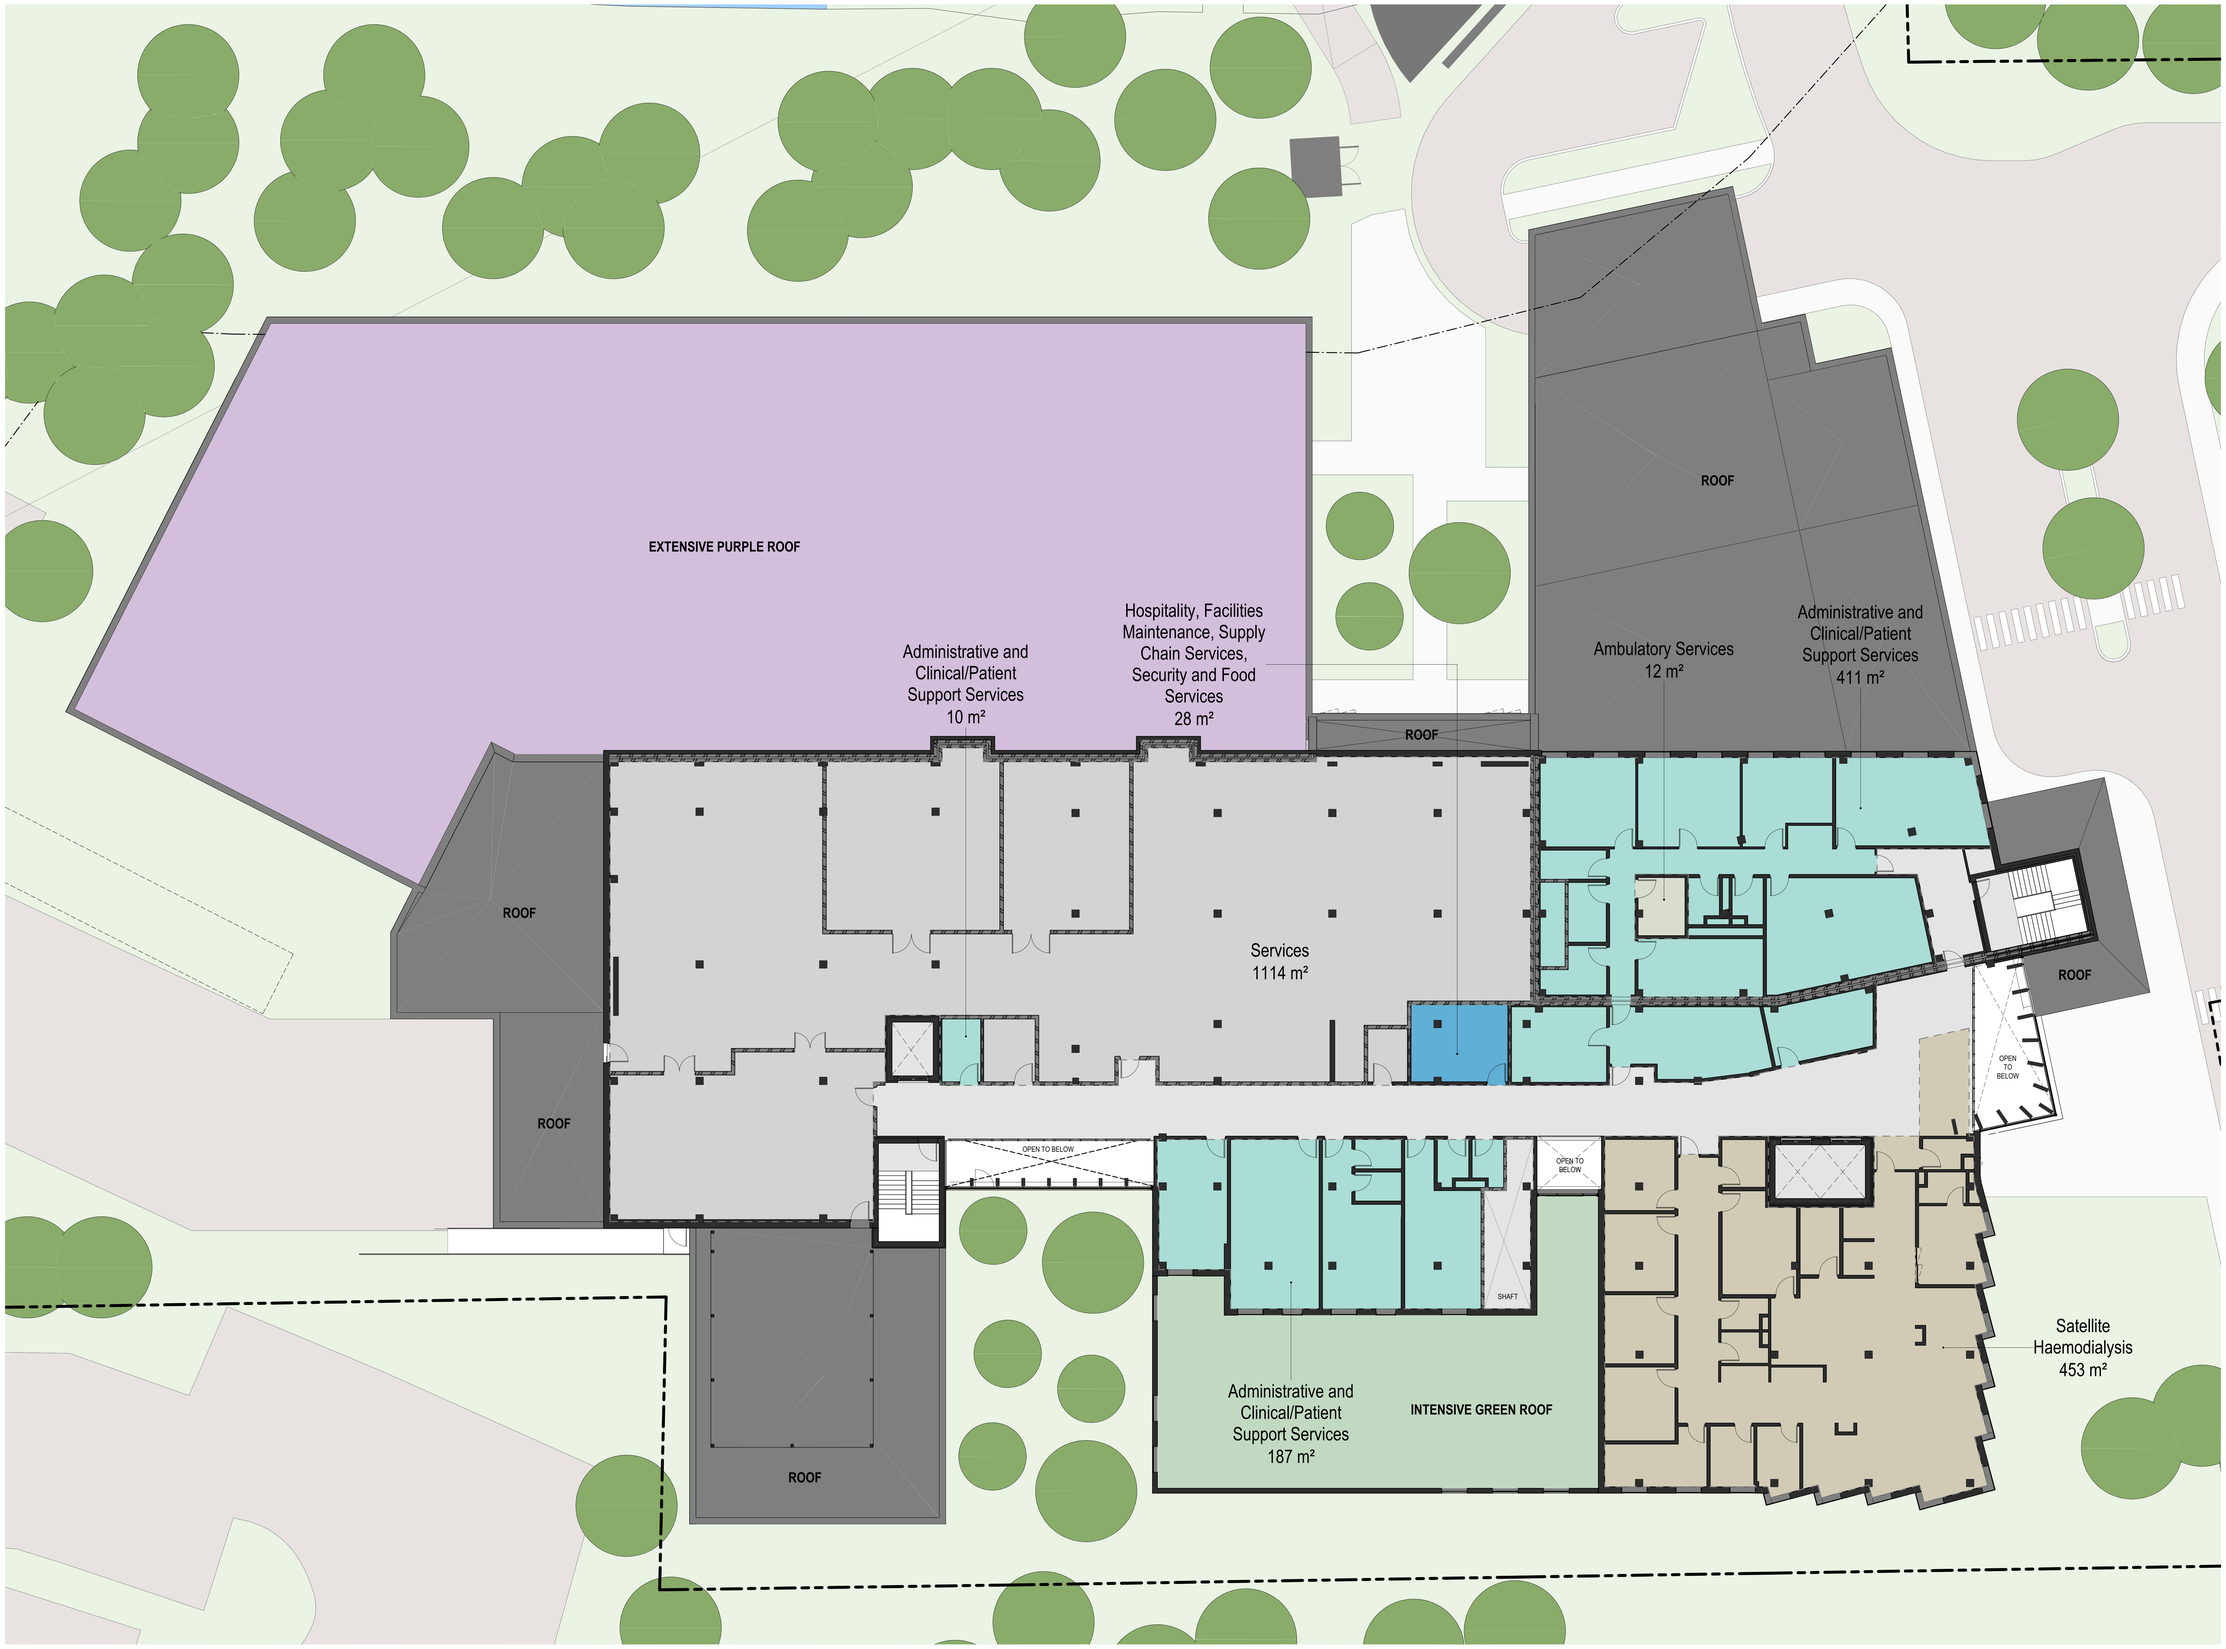

1 / A-12 **FLOOR PLAN - LEVEL 2 - DEPARTMENTS**
1 : 125

HDR Architecture Associates, Inc.
27 Princess Street, Suite
400, Kingston, ON, K7L
1A3

CLELAND JARDINE ENGINEERING LTD.
200-600 TERRY FOX DR.
KANATA, ON K2L 4B9
(613) 591-1779

HHAngus

Jp2g Consultants Inc.
ENGINEERS · PLANNERS · PROJECT MANAGERS

pfs PLANNED FOODSERVICE SOLUTIONS INC.

QUINTE HEALTH CARE
PECMH

403 Main St., Picton, Ontario

QHC Quinte Health Care

AREA LEGEND - DEPARTMENT

- Administrative and Clinical/Patient Support Services
- Ambulatory Services
- Hospitality, Facilities Maintenance, Supply Chain Services, Security and Food Services
- Satellite Haemodialysis
- Services

MARK	DATE	DESCRIPTION

NOT FOR CONSTRUCTION

Project Number 10246299
Original Issue 08/29/22

Key Plan

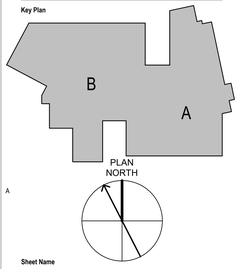

Sheet Name
LEVEL 2 OVERALL FLOOR PLAN - DEPARTMENTS

Scale
1 : 125

Sheet Number
A-12

Project Status
MOHLTC STAGE 4 SUBMISSION

8/29/2022 11:15:05 AM BIM 360://10336529_10243497_QHC_Picton_Stages_3.2_4_5_2020/A-QHC-PECMH-Stages_3.2_4_5.rvt